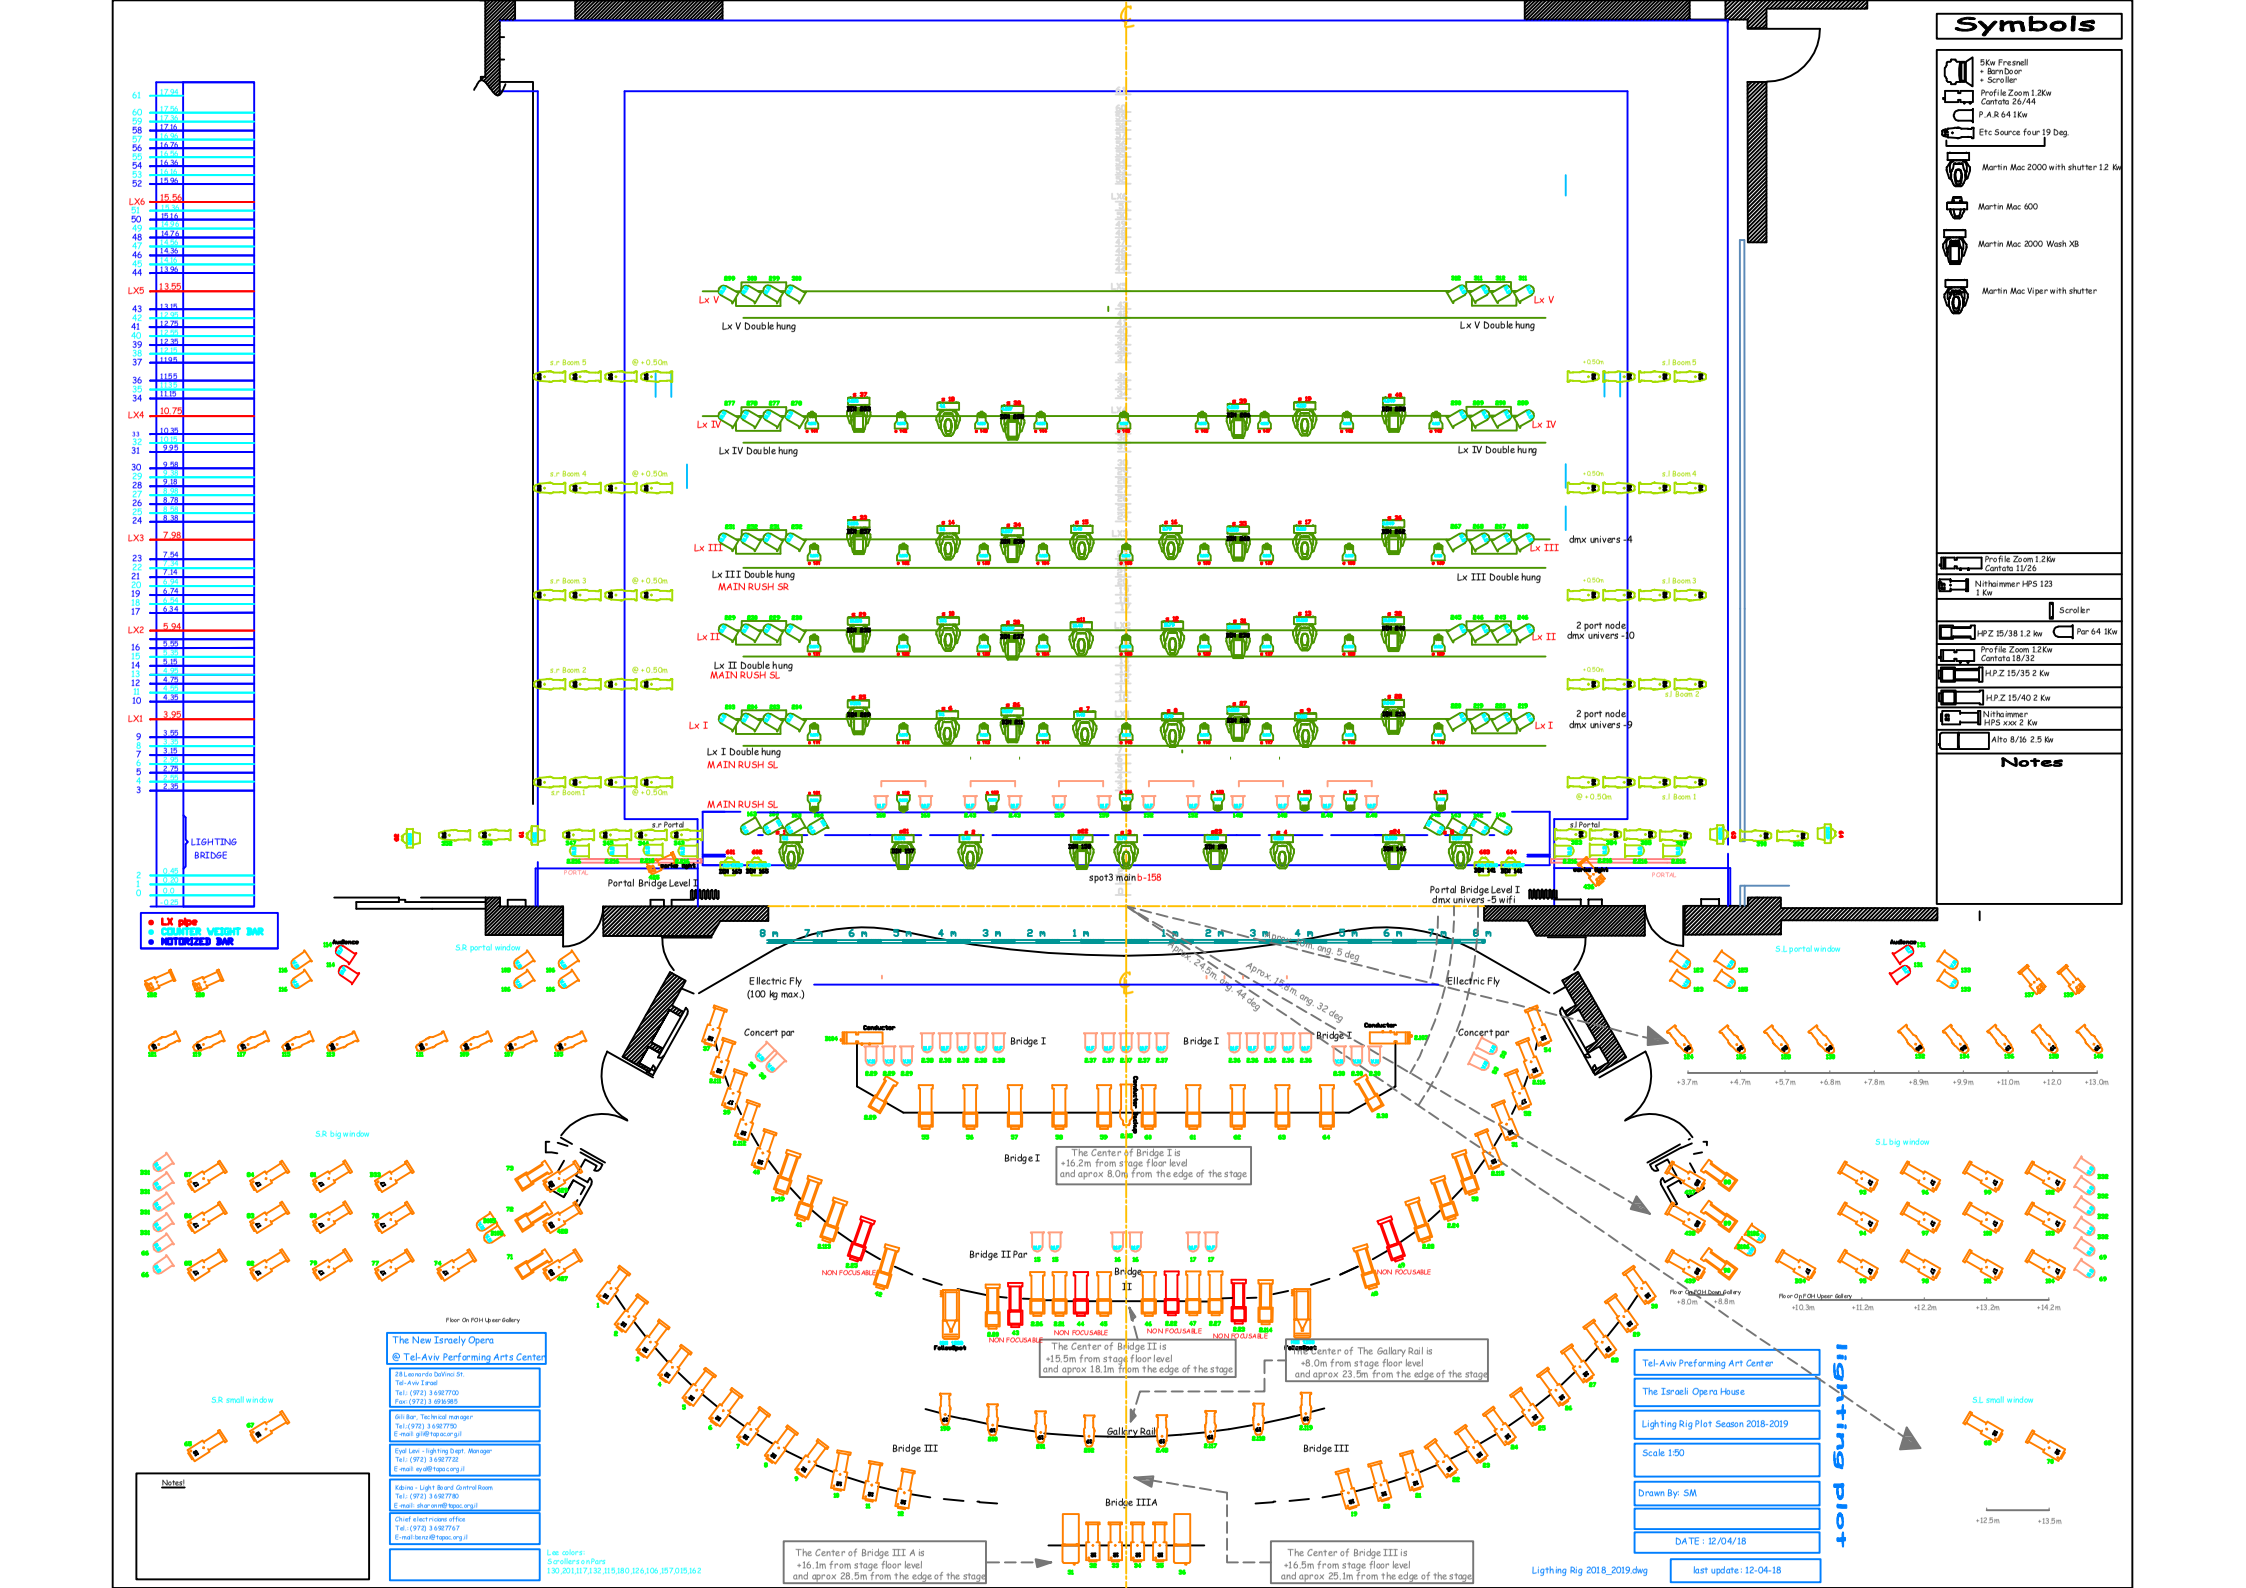
Symbols
5Kw Fresnell
+ BarnDoor
+ Scroller
Profile Zoom 1.2Kw
Cantata 26/44
P.A.R 64 1Kw
Etc Source four 19 Deg.
Martin Mac 2000 with shutter 12 Kw
Martin Mac 600
Martin Mac 2000 Wash XB
Martin Mac Viper with shutter
Profile Zoom 1.2Kw
Cantata 11/26
Nithaimmer HPS 123
1 Kw
Scroller
HPZ 15/38 1.2 kw
Par 64 1Kw
Profile Zoom 1.2Kw
Cantata 18/32
H.P.Z 15/35 2 Kw
H.P.Z 15/40 2 Kw
Nithaimmer
HPS xxx 2 Kw
Alto 8/16 2.5 Kw
Notes
LIGHTING BRIDGE
LX pipe
COUNTER WEIGHT BAR
MOTORIZED BAR
Lx V
Lx V Double hung
Lx IV
Lx IV Double hung
Lx III
Lx III Double hung
MAIN RUSH SR
Lx II
Lx II Double hung
MAIN RUSH SL
Lx I
Lx I Double hung
MAIN RUSH SL
MAIN RUSH SL
s.r Boom 5
s.r Boom 4
s.r Boom 3
s.r Boom 2
s.r Boom 1
@ +0.50m
s.l Boom 5
s.l Boom 4
s.l Boom 3
s.l Boom 2
s.l Boom 1
dmx univers -4
2 port node
dmx univers -10
2 port node
dmx univers -9
s.r Portal
s.l Portal
PORTAL
Portal Bridge Level I
spot3 main b-158
Portal Bridge Level I
dmx univers -5 wifi
Ellectric Fly
(100 kg max.)
Ellectric Fly
Concert par
Concert par
Bridge I
Bridge I
Bridge I
Bridge I
Bridge I
The Center of Bridge I is
+16.2m from stage floor level
and aprox 8.0m from the edge of the stage
Bridge II Par
Bridge II
NON FOCUSABLE
NON FOCUSABLE
NON FOCUSABLE
NON FOCUSABLE
NON FOCUSABLE
The Center of Bridge II is
+15.5m from stage floor level
and aprox 18.1m from the edge of the stage
The Center of The Gallary Rail is
+8.0m from stage floor level
and aprox 23.5m from the edge of the stage
Gallery Rail
Bridge III
Bridge III
Bridge IIIA
The Center of Bridge III A is
+16.1m from stage floor level
and aprox 28.5m from the edge of the stage
The Center of Bridge III is
+16.5m from stage floor level
and aprox 25.1m from the edge of the stage
S.R portal window
S.R big window
S.R small window
S.L portal window
S.L big window
S.L small window
Floor On FOH Upper Gallery
Floor On FOH Down Gallery
Floor On FOH Upper Gallery
Audience
Audience
Notes!
The New Israely Opera
@ Tel-Aviv Performing Arts Center
28 Leonardo DaVinci St.
Tel-Aviv Israel
Tel.: (972) 3 6927700
Fax: (972) 3 6916985
Gili Bar, Technical manager
Tel.: (972) 3 6927710
E-mail: gil@tapac.org.il
Eyal Lavi - lighting Dept. Manager
Tel.: (972) 3 6927732
E-mail: eyal@tapac.org.il
Kabina - Light Board Control Room
Tel.: (972) 3 6927730
E-mail: dharonn@tapac.org.il
Chief electricians office
Tel.: (972) 3 6927767
E-mail: barak@tapac.org.il
Lee colors:
Scrollers on Pars
130,201,117,132,115,180,126,106,157,015,162
Tel-Aviv Preforming Art Center
The Israeli Opera House
Lighting Rig Plot Season 2018-2019
Scale 1:50
Drawn By: SM
DATE : 12/04/18
Lighting Rig Plot
Ligthing Rig 2018_2019.dwg
last update: 12-04-18